


LEVEL 2 FLOOR PLAN  
SCALE 1/75  
OPTION 2

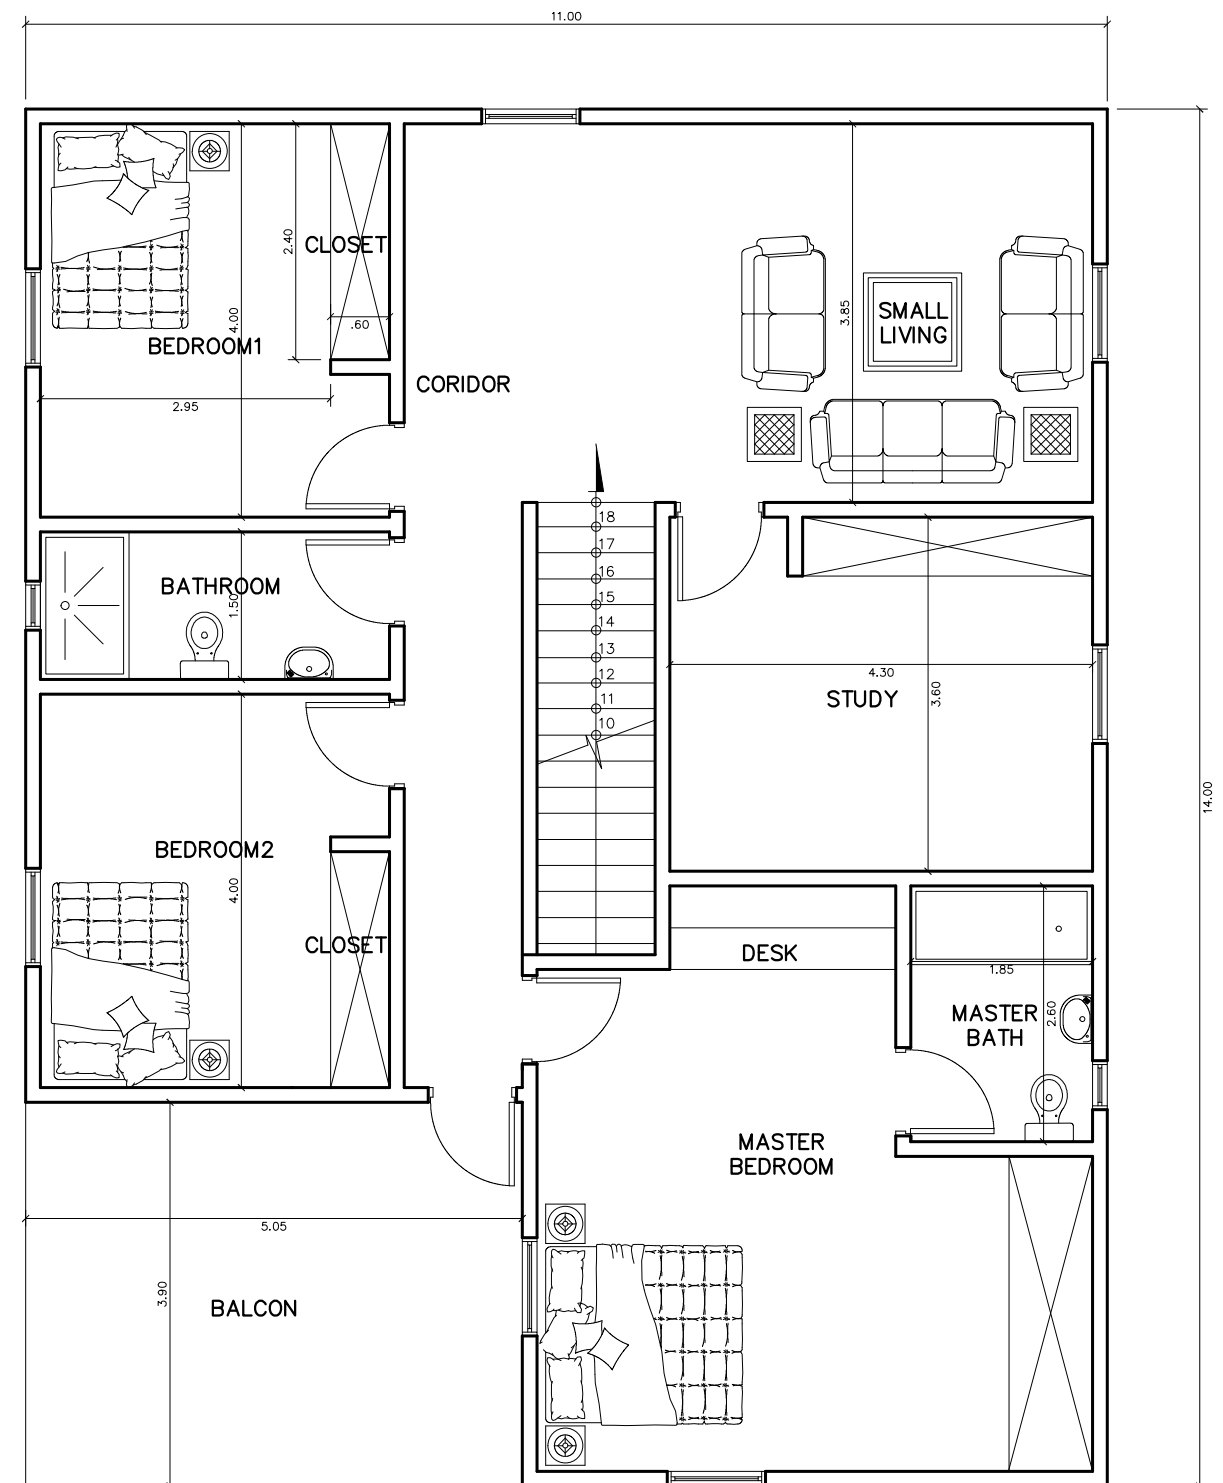

LEVEL 2 FLOOR PLAN  
SCALE 1/75  
OPTION 2